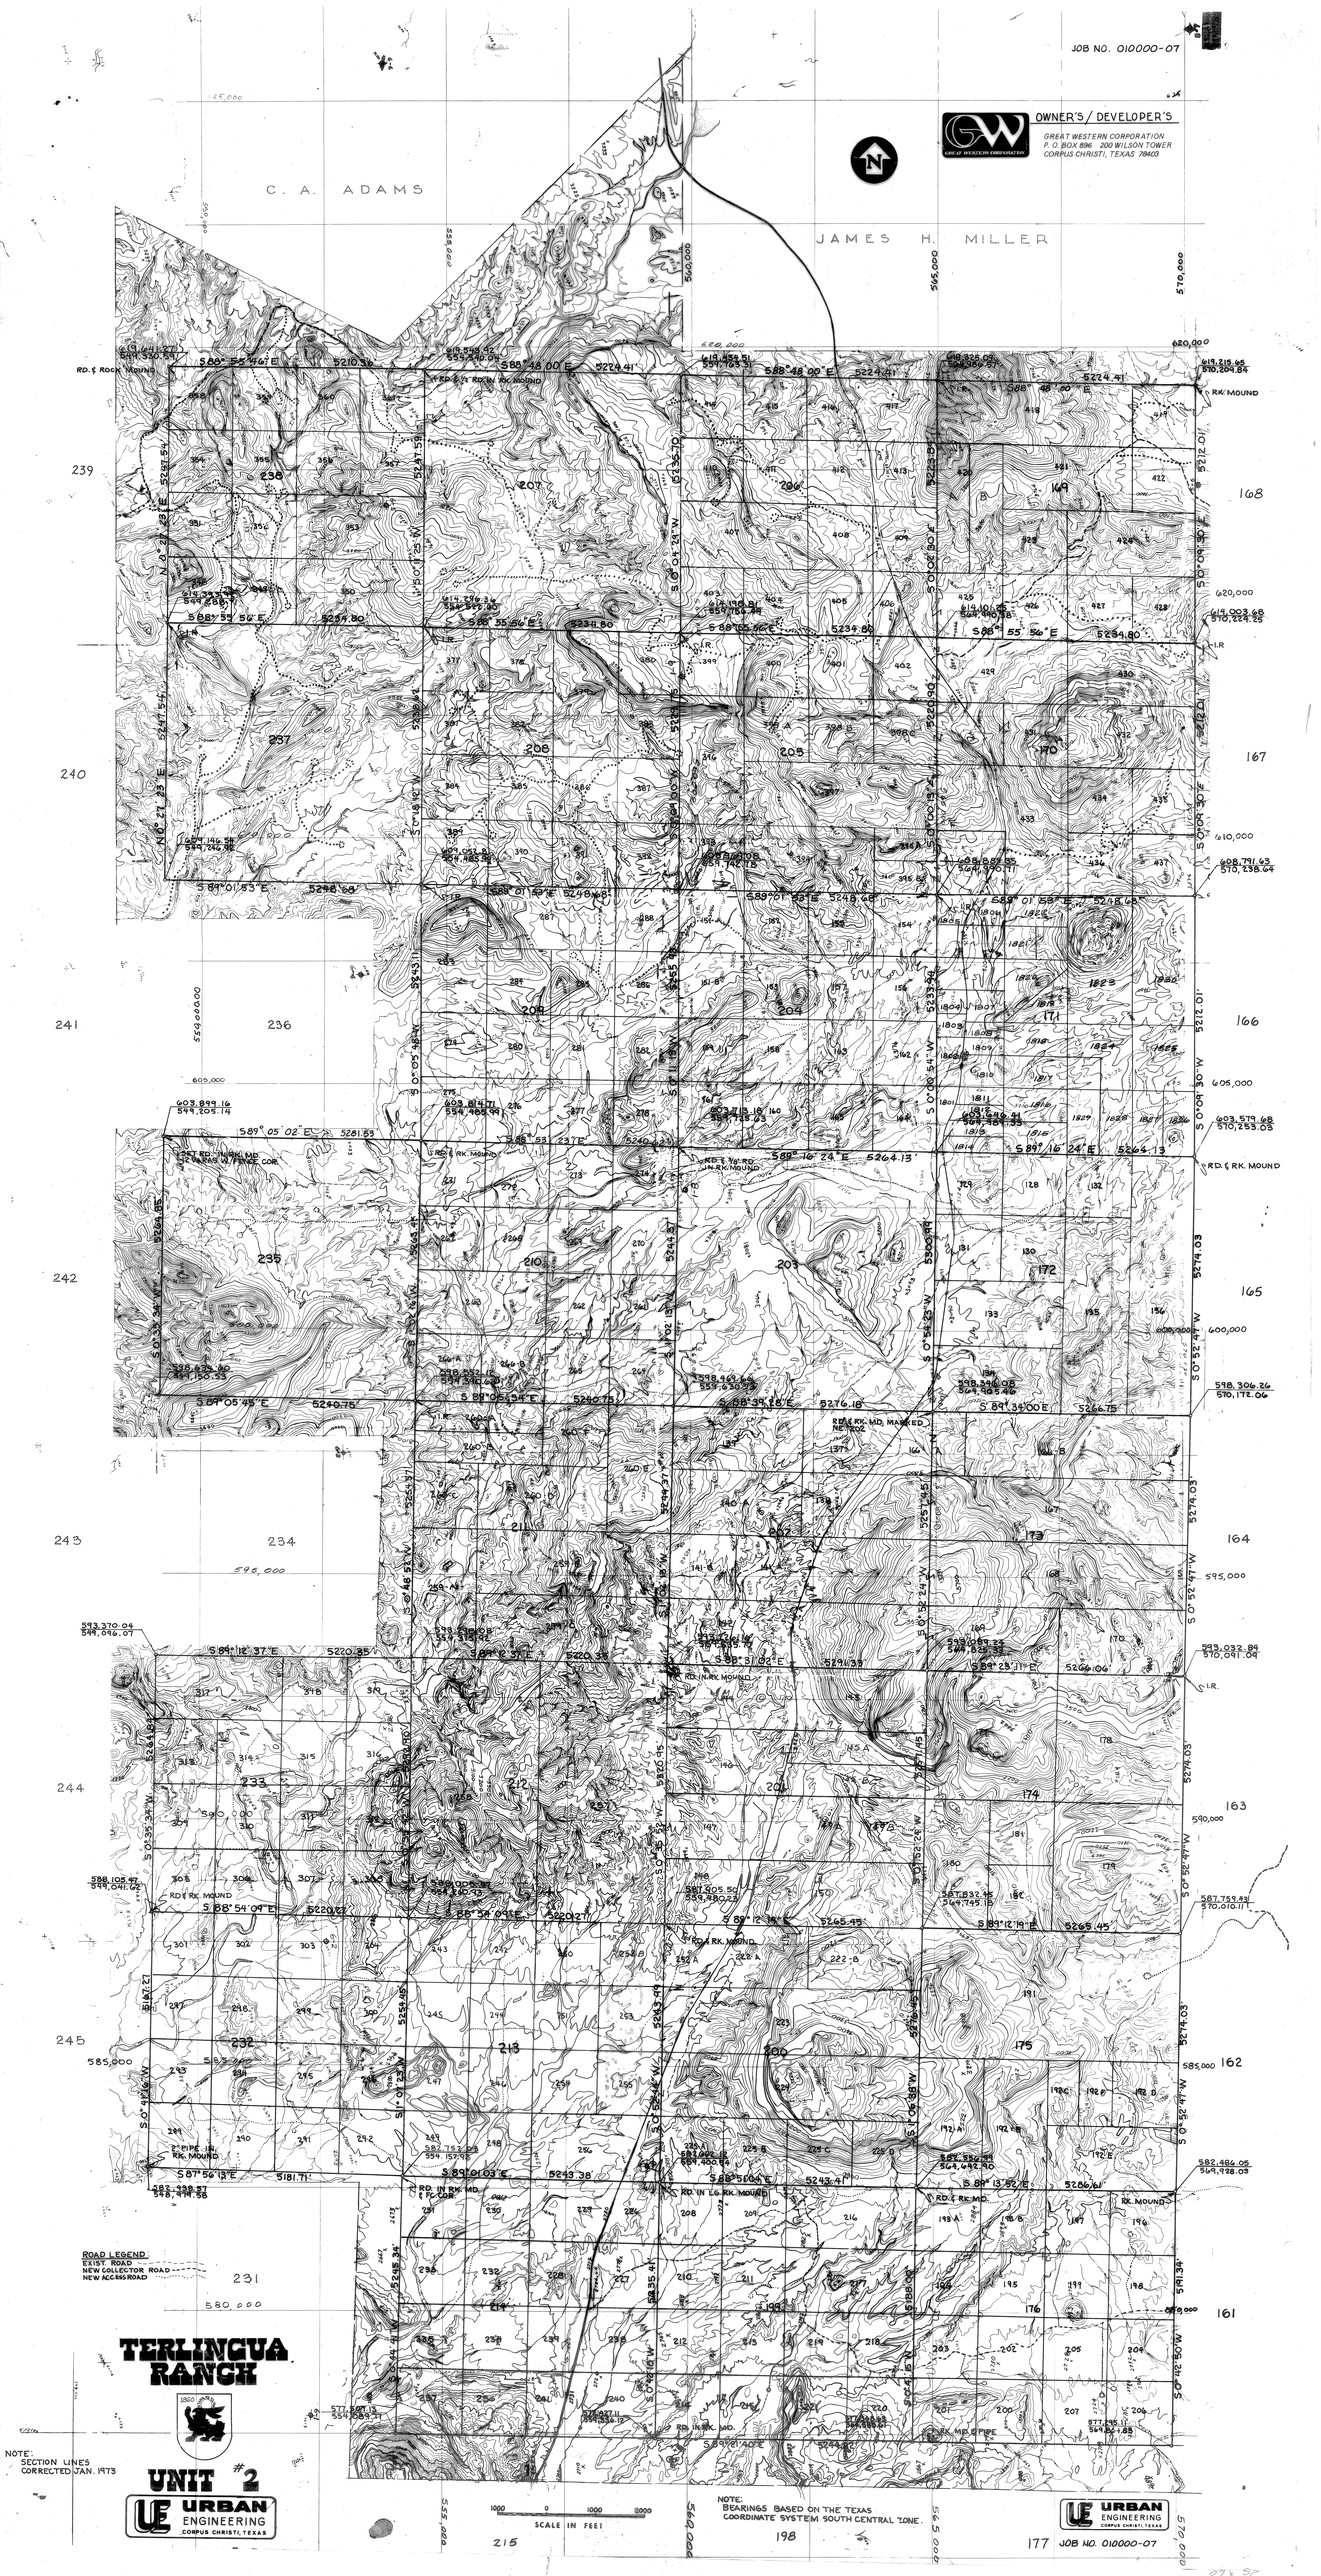
JOB NO. 010000-07
OWNER'S / DEVELOPER'S
GREAT WESTERN CORPORATION
P. O. BOX 896 200 WILSON TOWER
CORPUS CHRISTI, TEXAS 78403
C. A. ADAMS
JAMES H. MILLER
ROAD LEGEND:
EXIST. ROAD
NEW COLLECTOR ROAD
NEW ACCESS ROAD
TERLINGUA RANCH
UNIT #2
NOTE:
SECTION LINES CORRECTED JAN. 1973
URBAN ENGINEERING
CORPUS CHRISTI, TEXAS
SCALE IN FEET
NOTE:
BEARINGS BASED ON THE TEXAS COORDINATE SYSTEM SOUTH CENTRAL ZONE.
JOB NO. 010000-07